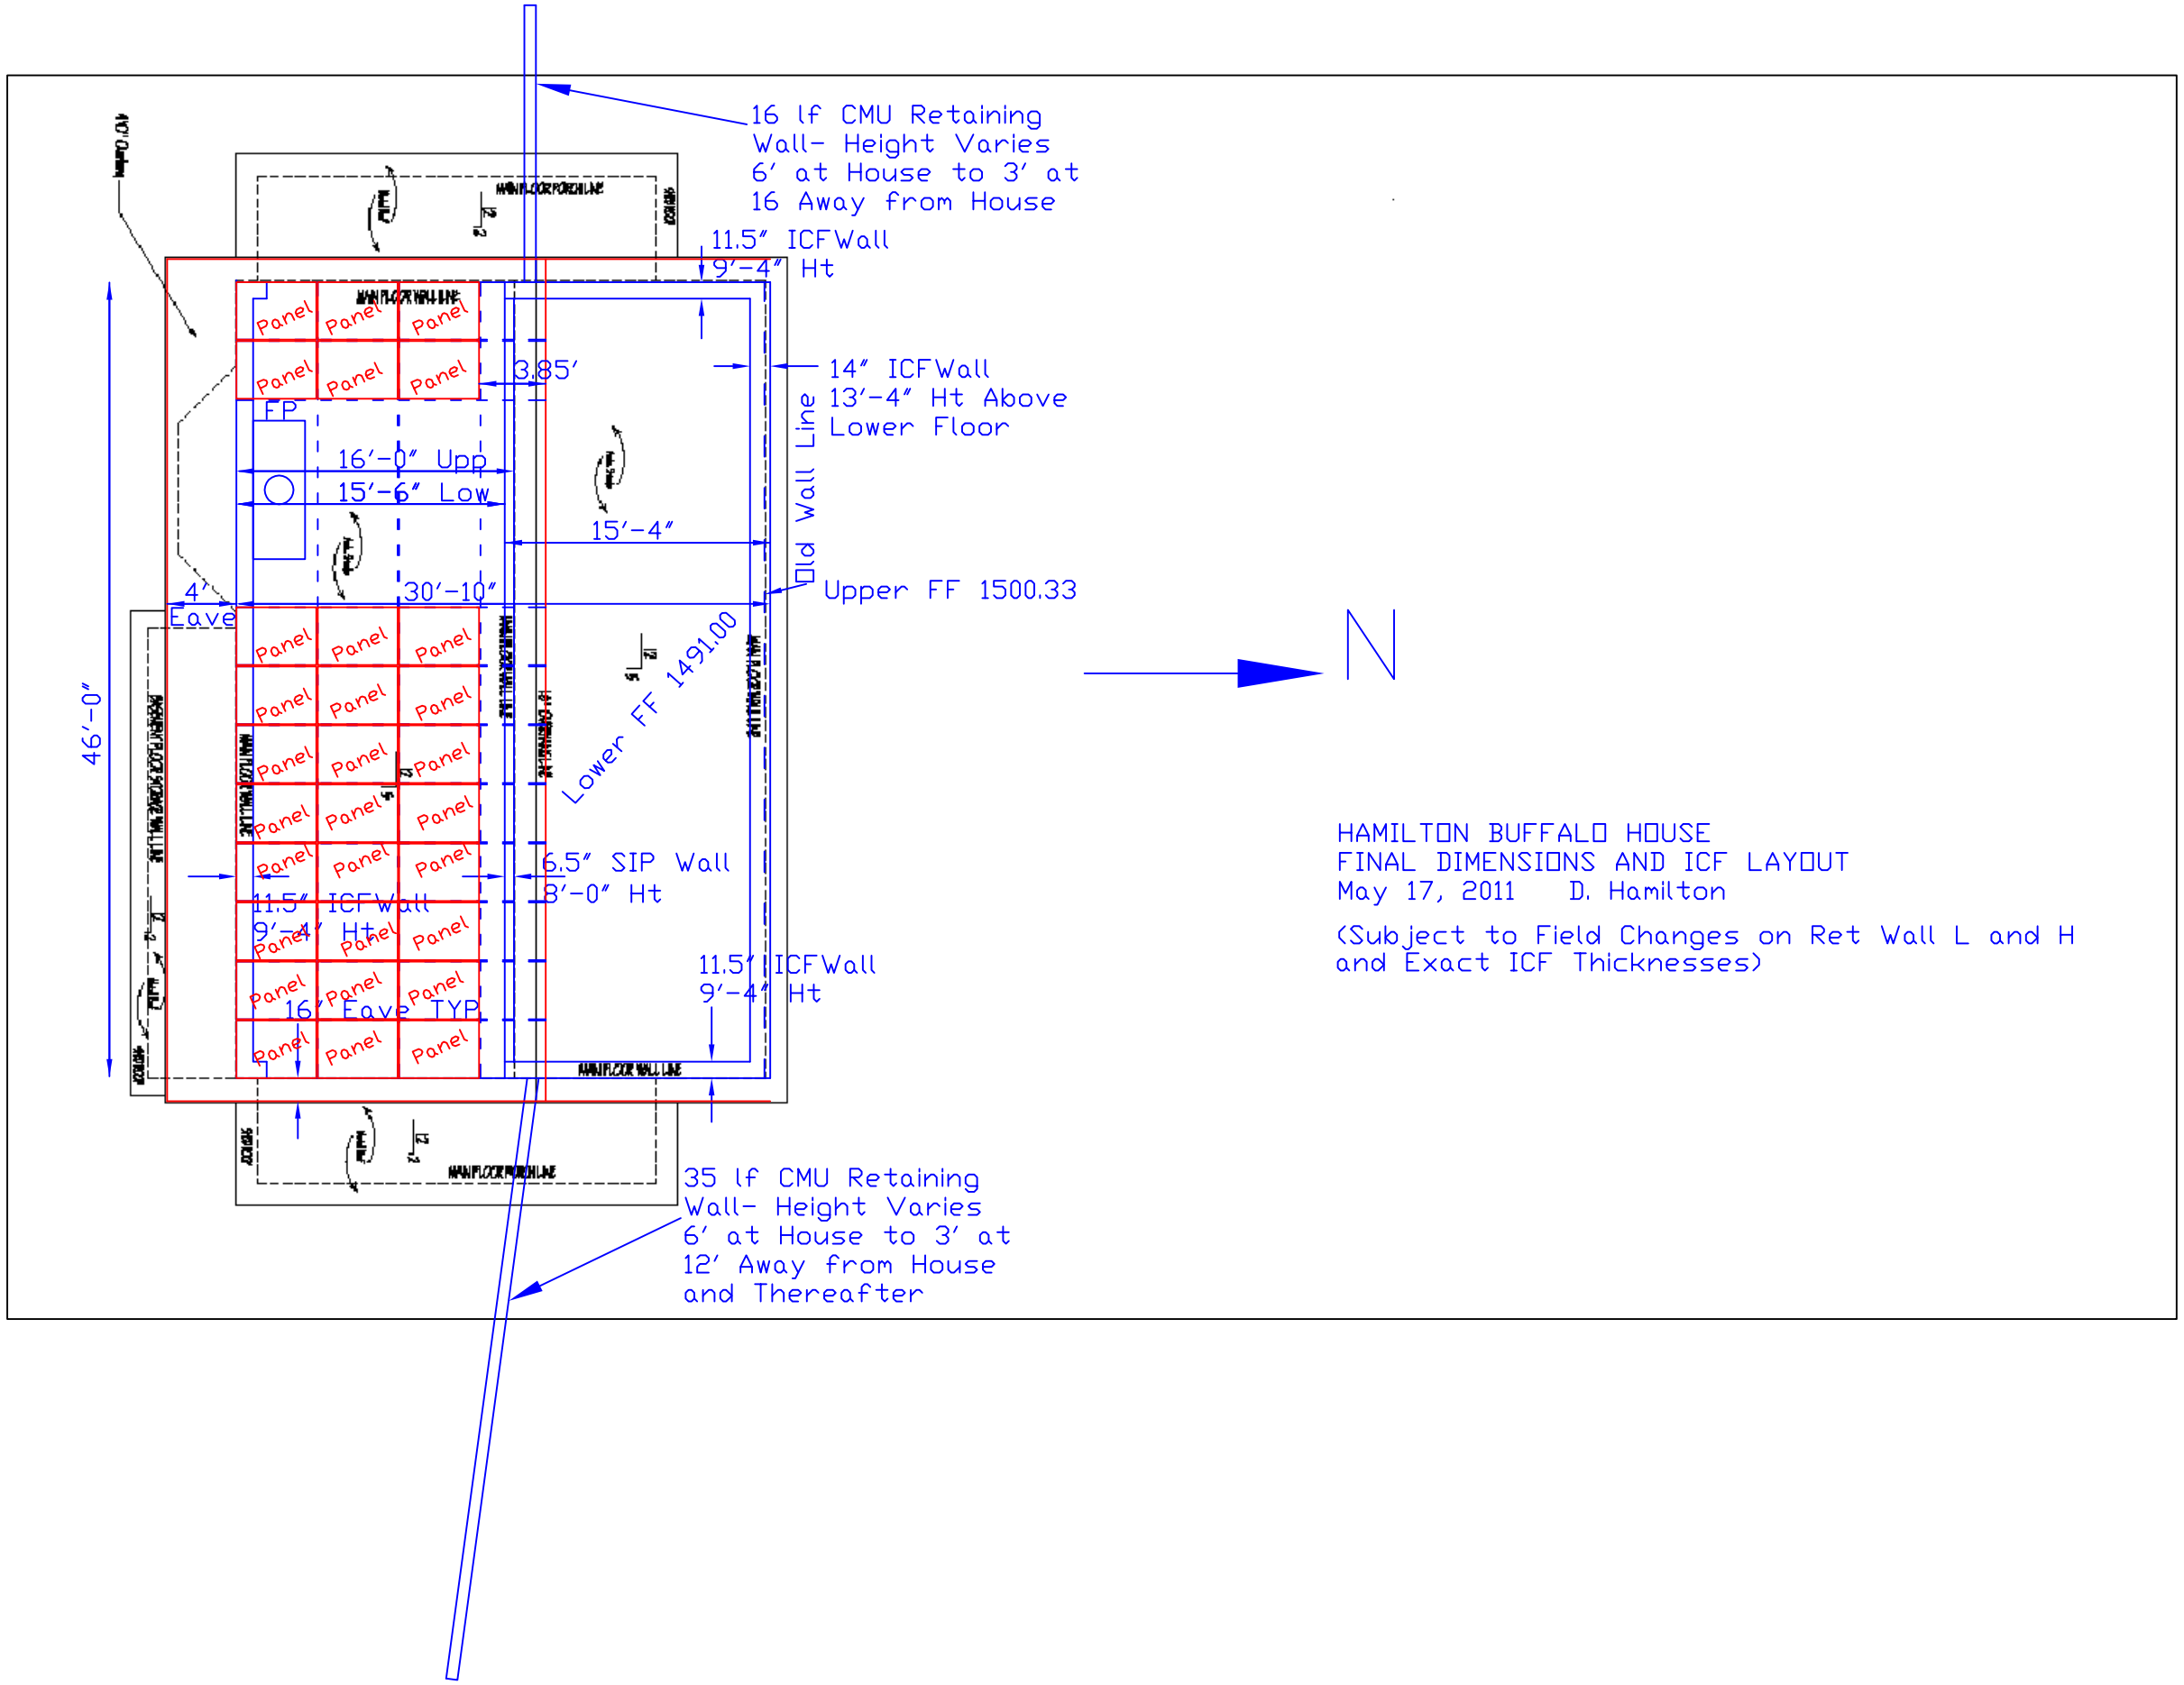

HAMILTON BUFFALO HOUSE
FINAL DIMENSIONS AND ICF LAYOUT
May 17, 2011 D. Hamilton

(Subject to Field Changes on Ret Wall L and H
and Exact ICF Thicknesses)